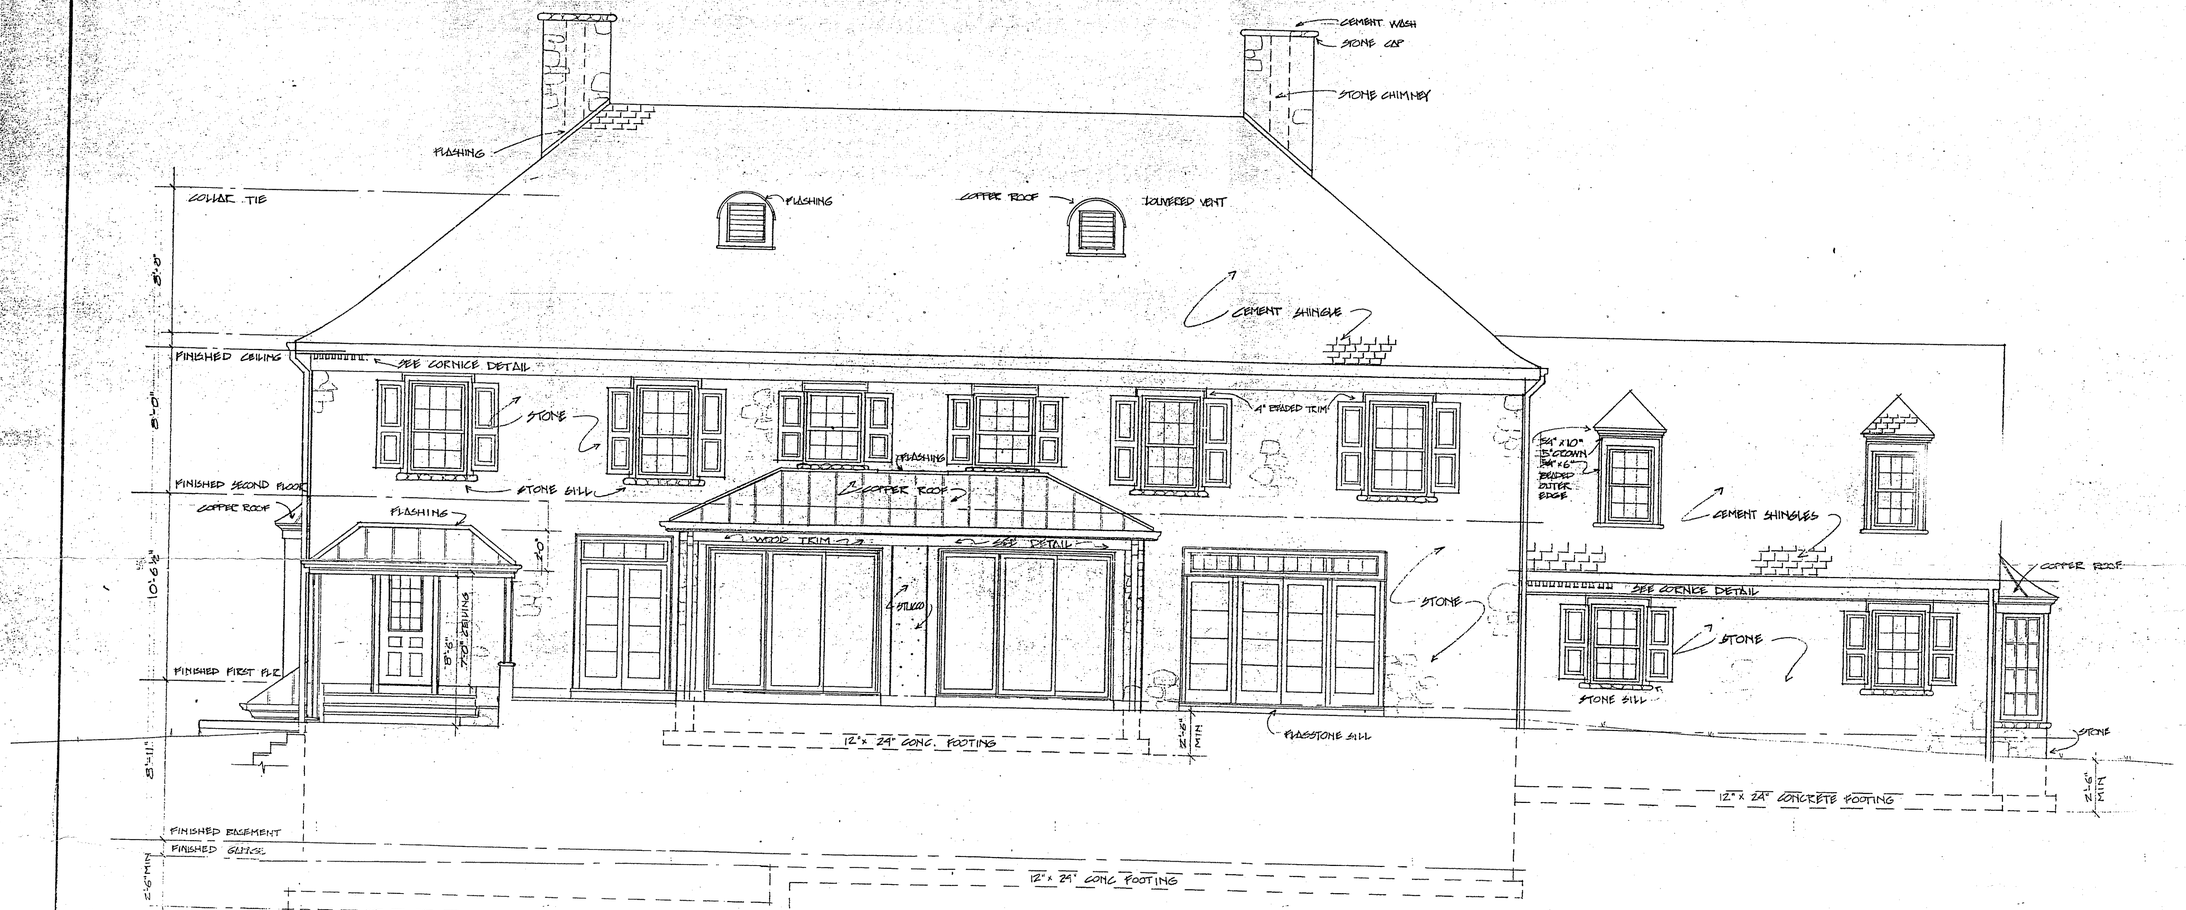

REAR ELEVATION

SCALE: 1/4"=1'-0"

DRAWING TITLE

STRUCTURAL ENGINEER

MECHANICAL ENGINEER

DRAWN BY: JOHN PAYNE

CHECKED BY:

a proposed residence for MR. & MRS JOHN deBUTTS

UPPERVILLE VIRGINIA

CO. MIDDLEBURG VIRGINIA 22117 703-687-6391

dean Rathbun assoc.

JOB NO

DATE

REVISED:

SHEET NO. 6

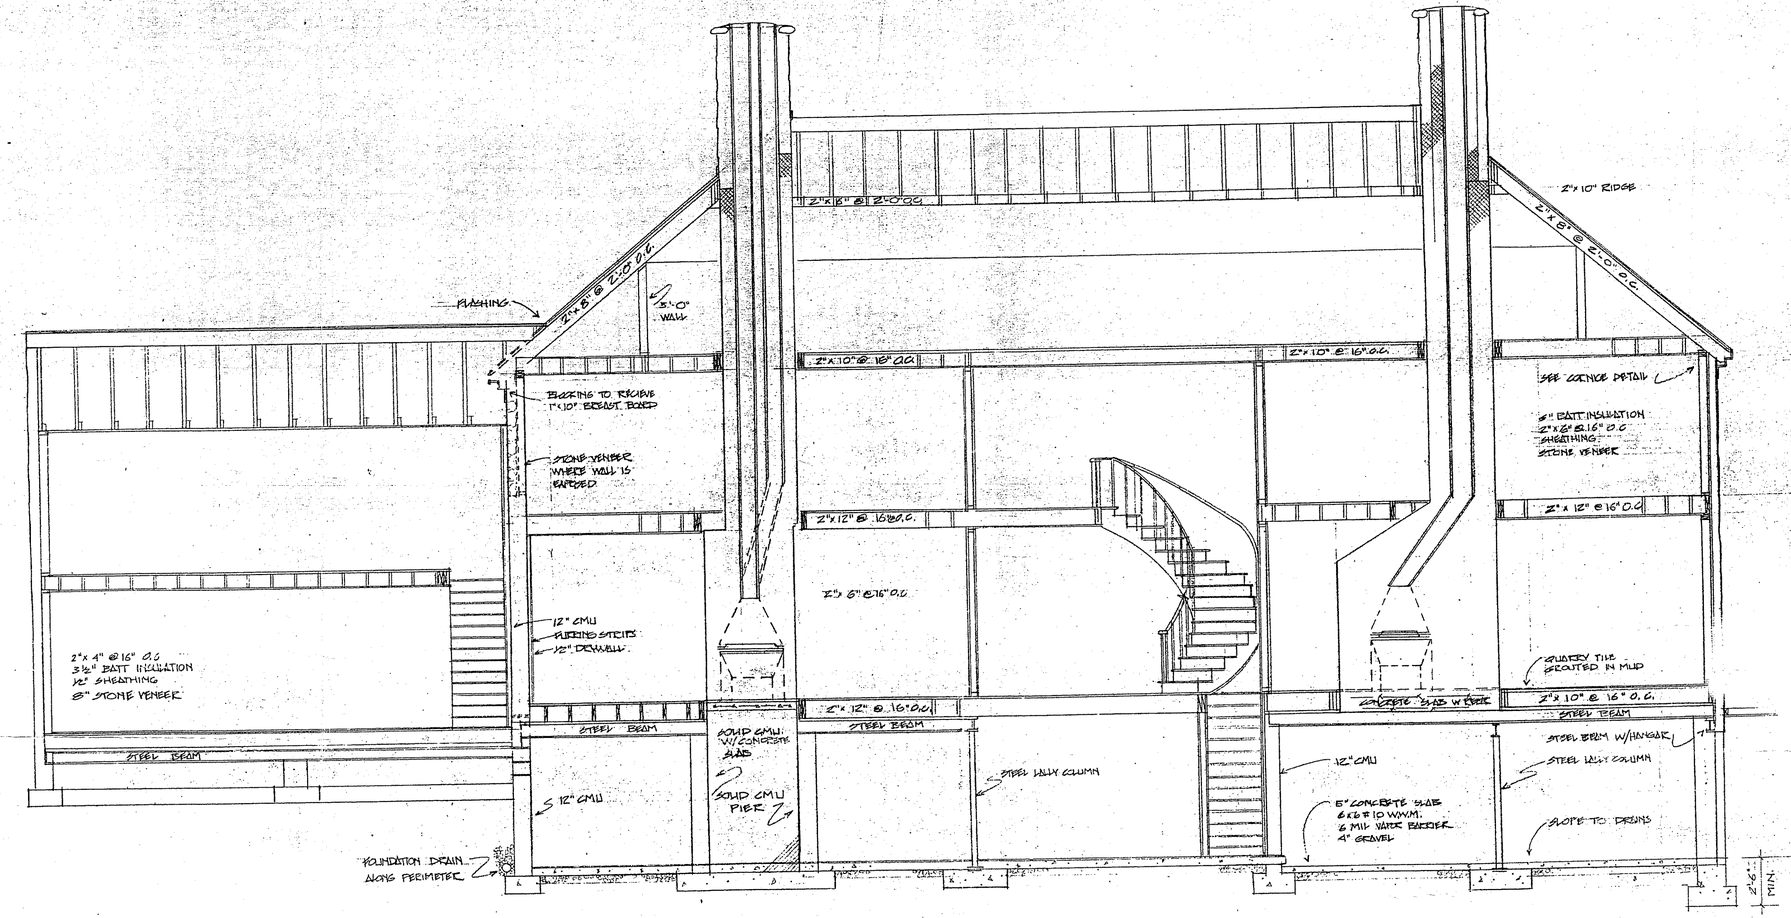

2"x 4" @ 16" O.C.
3½" BATT INSULATION
½" SHEATHING
8" STONE VENEER

SECTION

SCALE 1/4" = 1'-0"

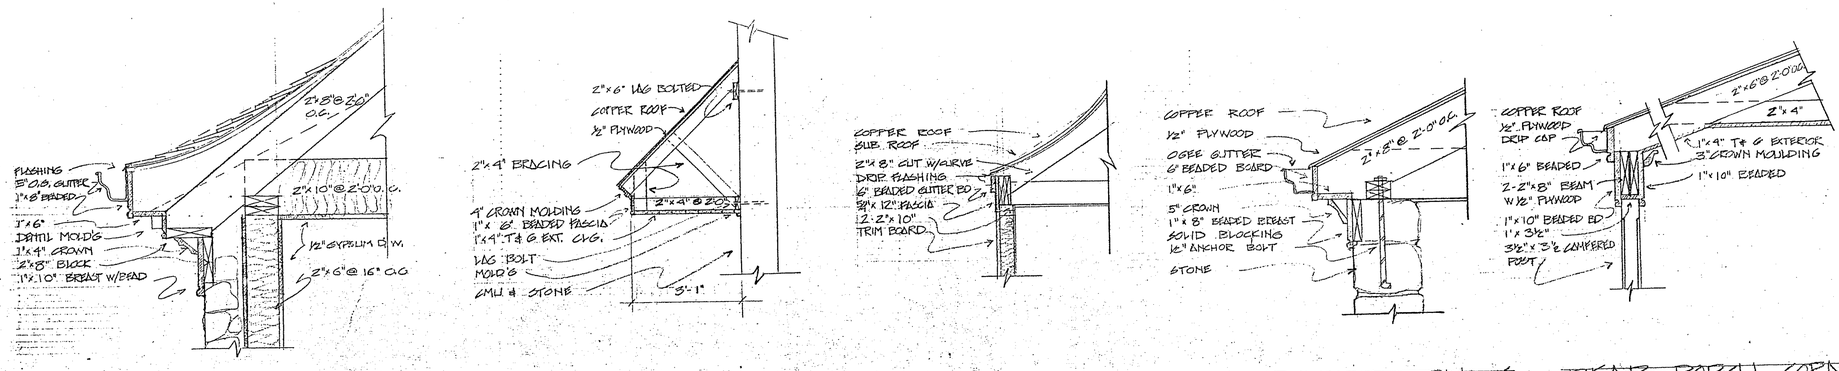

MAIN HOUSE CORNICE

SCALE 1" = 1'-0"

NOTE: WING DETAIL SAME BUT WITH 6" FASCIA BD.

GARAGE STOOP

SCALE ½" = 1'-0"

BAY CORNICE

SCALE ½" = 1'-0"

CONSERVATORY CORNICE

SCALE 1" = 1'-0"

REAR PORCH CORNICE

SCALE 1" = 1'-0"

DRAWING TITLE

STRUCTURAL ENGINEER

MECHANICAL ENGINEER

DRAWN BY: JOHN PAYNE

CHECKED BY:

a proposed residence for MR. & MRS. JOHN deBUTTS

UPPERVILLE VIRGINIA

dream Rathbum design

MIDDLEBURG VIRGINIA 22117 703-687-6391

JOB NO.

DATE

REVISED.

SHEET NO. 8

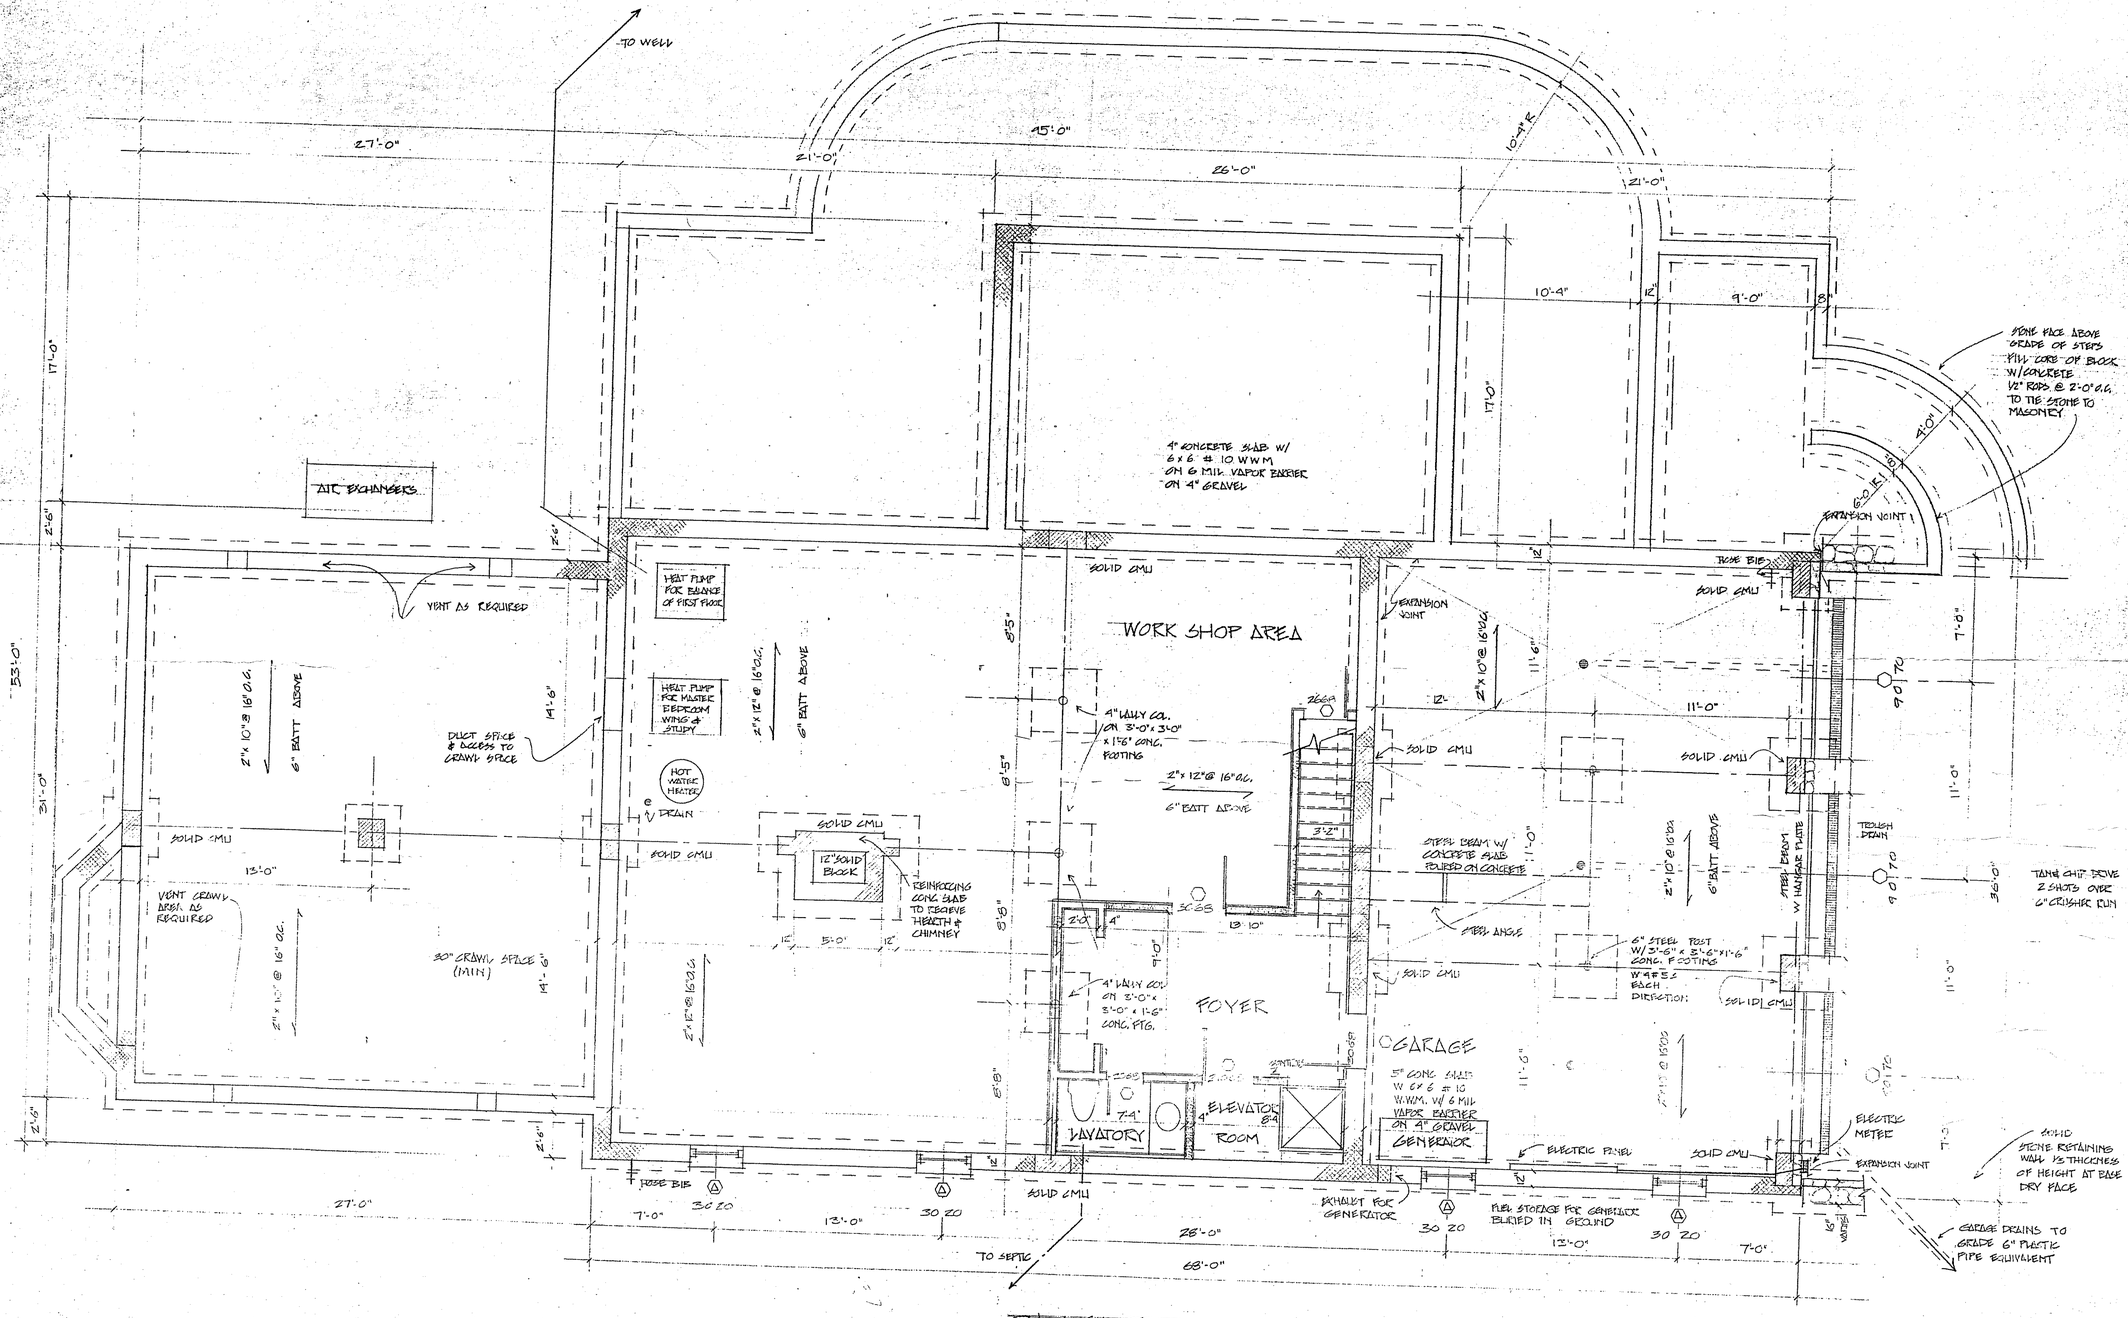

BASEMENT & FOUNDATION PLAN

SCALE 1/4" = 1'-0"

DRAWING TITLE

STRUCTURAL ENGINEER

MECHANICAL ENGINEER

DRAWN BY

CHECKED BY

MR. & MRS JOHN deBUTTS

UPPERVILLE VIRGINIA

a proposed residence for

Upperville Virginia 22117 703-687-6391

JOB NO

DATE

REVISED:

SHEET NO.

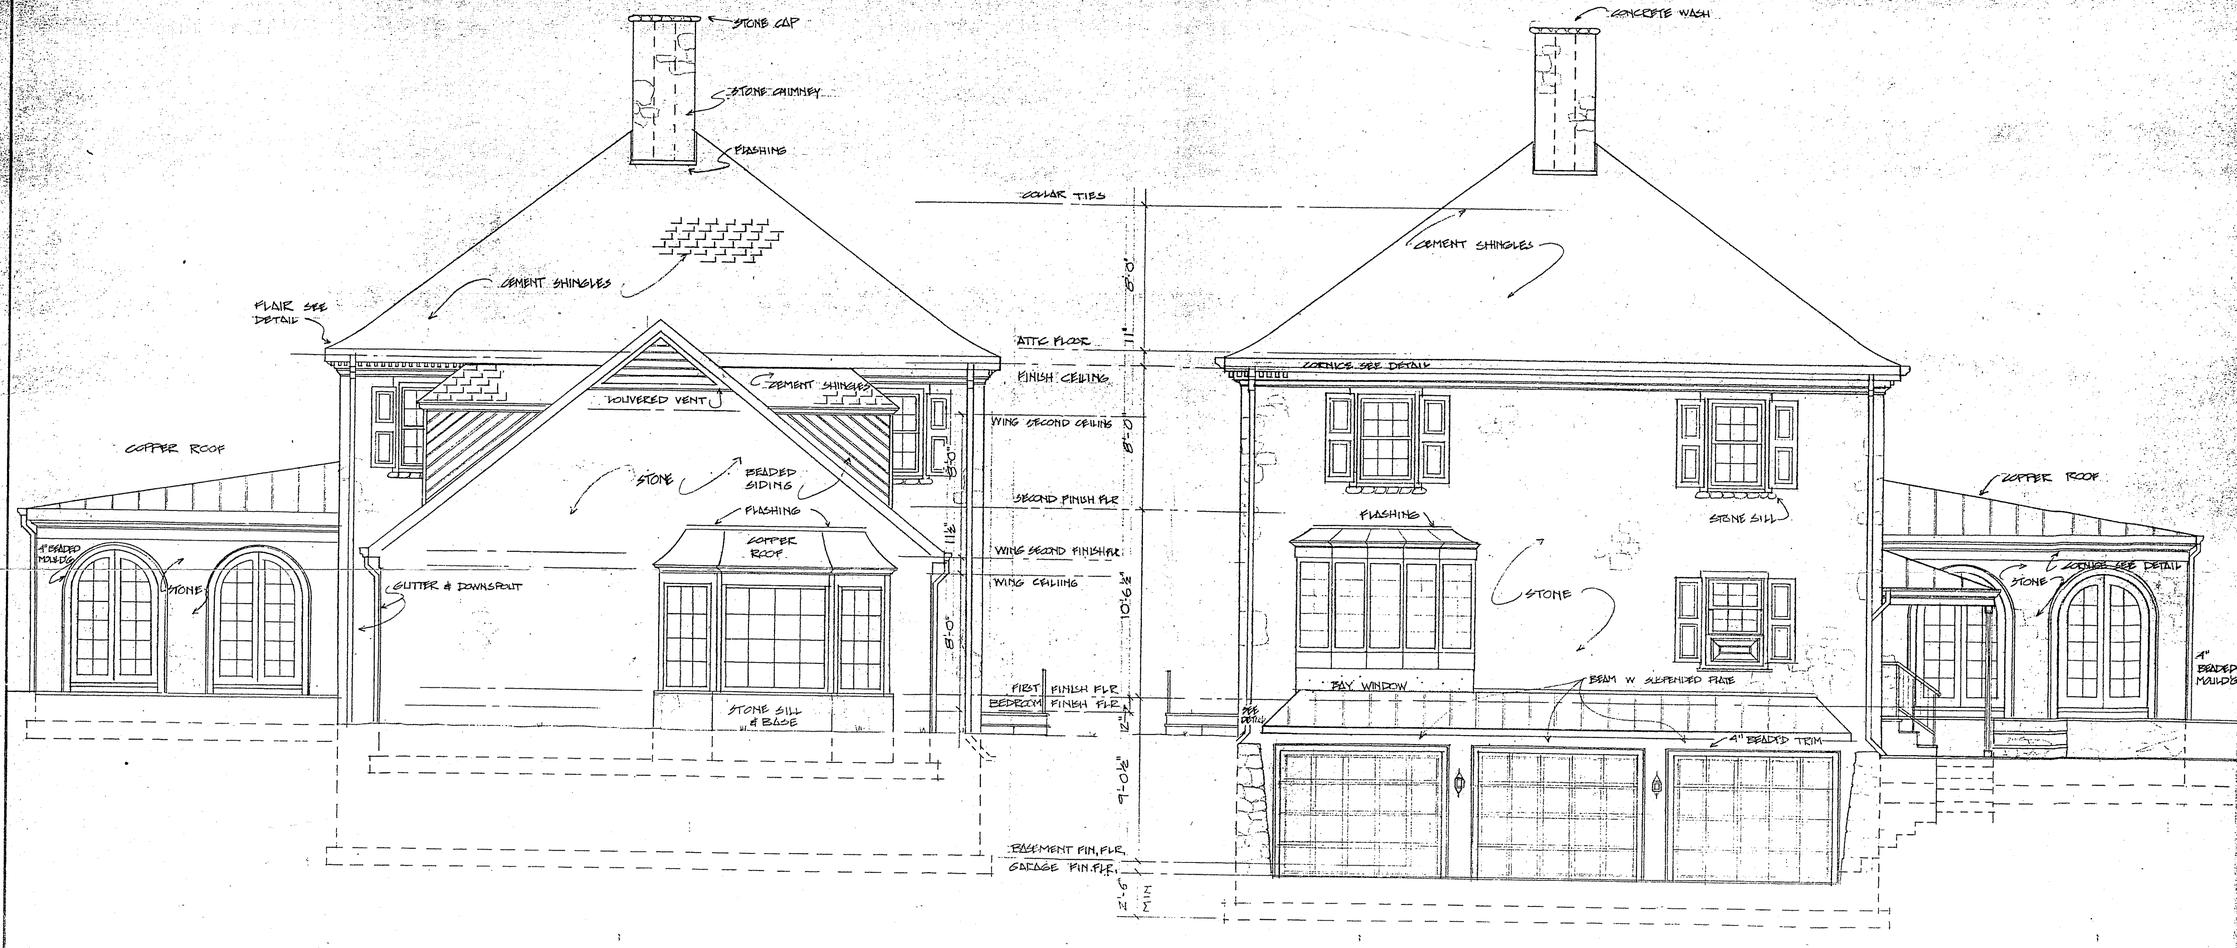

SOUTH ELEVATION

SCALE 1/4" = 1'-0"

NORTH ELEVATION

SCALE 1/4" = 1'-0"

DRAWING TITLE

STRUCTURAL ENGINEER

MECHANICAL ENGINEER

DRAWN BY: JOHN PAYNE

CHECKED BY:

for MR. & MRS JOHN deBUTTS

UPPERVILLE VIRGINIA

a proposed residence

dean Rathbun associates

P.O. MIDDLEBURG VIRGINIA 22117 703-687-6391

JOB NO

DATE

REVISED.

SHEET NO. 5

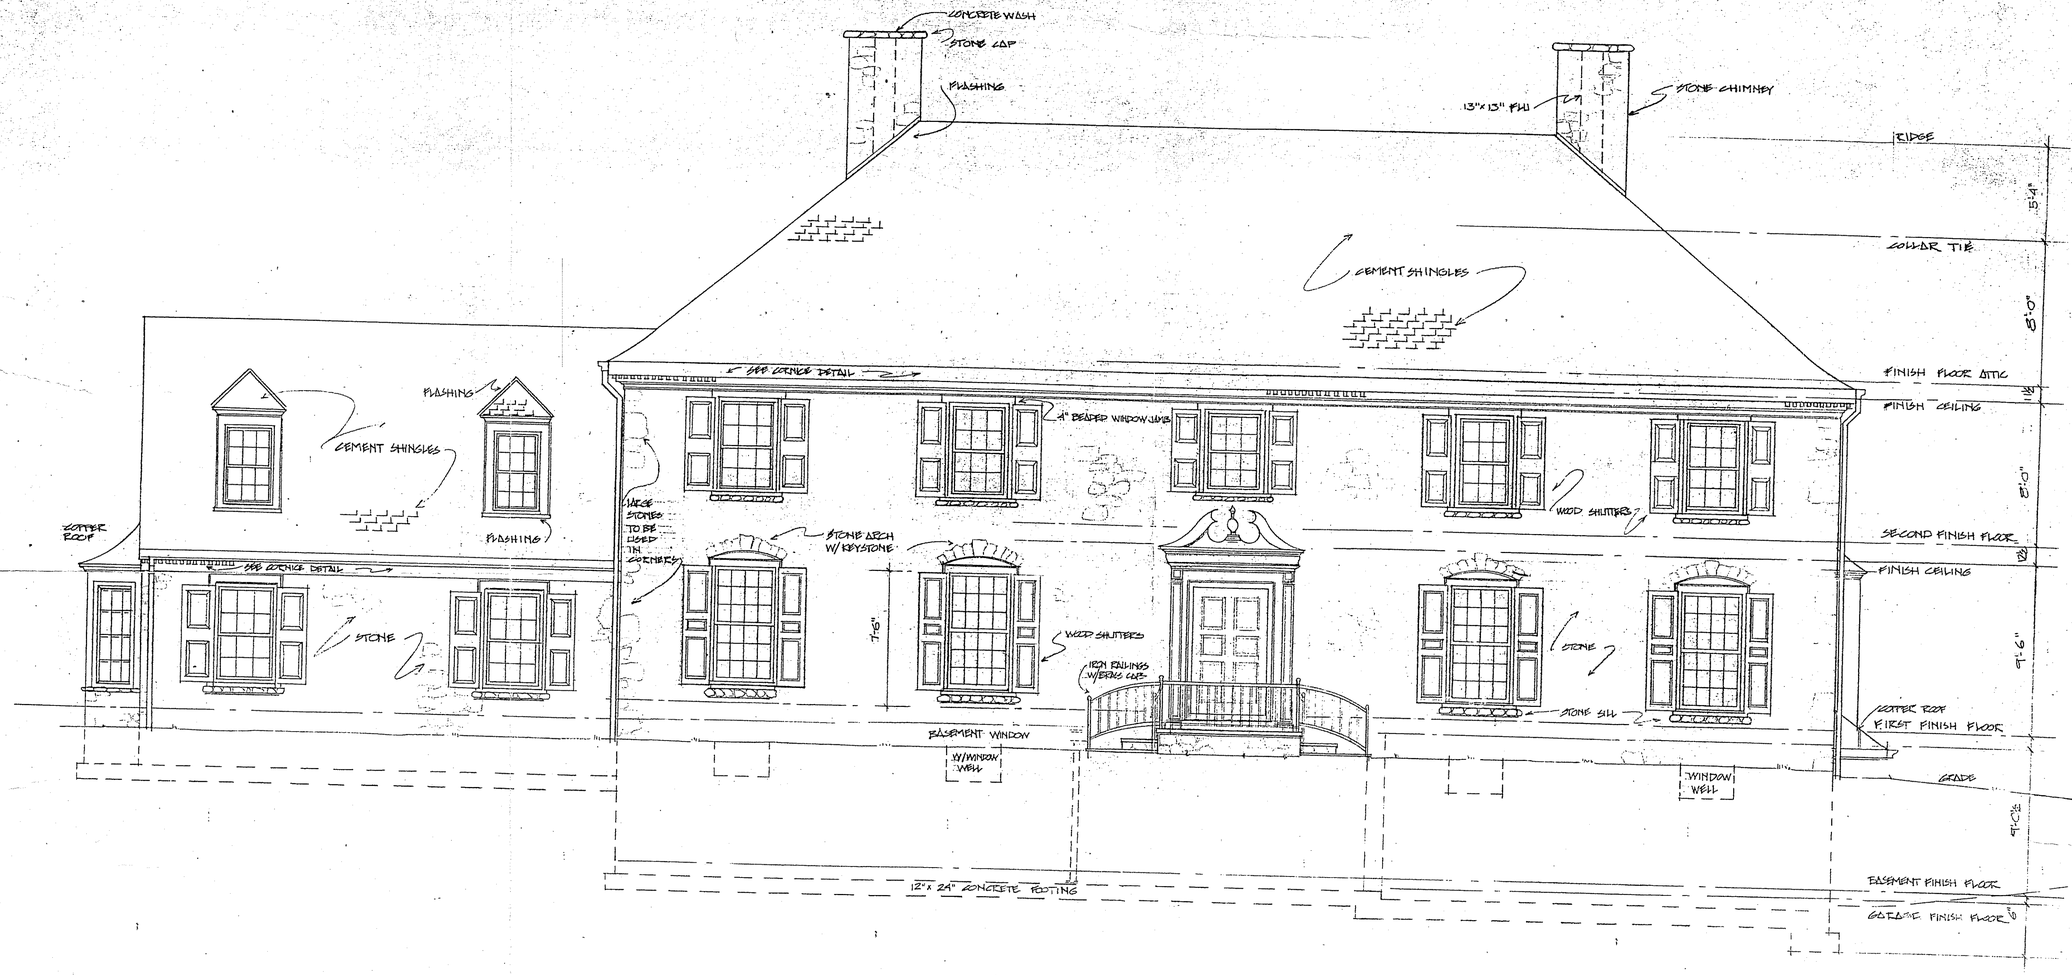

FRONT ELEVATION

SCALE 1/4"= 1'-0"

DRAWING TITLE

STRUCTURAL ENGINEER
MECHANICAL ENGINEER
DRAWN BY: JOHN PAYNE
CHECKED BY:

MR. & MRS. JOHN deBUTTS
UPPERVILLE VIRGINIA

a proposed residence for

dRdean Rathbun assoc.
MIDDLEBURG VIRGINIA 22117 703-687-6391

JOB NO
DATE
REVISED

SHEET NO.
4

SECOND FLOOR PLAN

SCALE 1/4" = 1'-0"

DRAWING TITLE

STRUCTURAL ENGINEER
MECHANICAL ENGINEER
DRAWN BY:
CHECKED BY: JOHN PAYNE

a proposed residence for MR. & MRS. JOHN deBUTTS
UPPERVILLE VIRGINIA

ARCHITECTS P.O. MIDDLEBURG VIRGINIA 22117 703-687-6391

JOB NO.
DATE
REVISED:

SHEET NO. 3

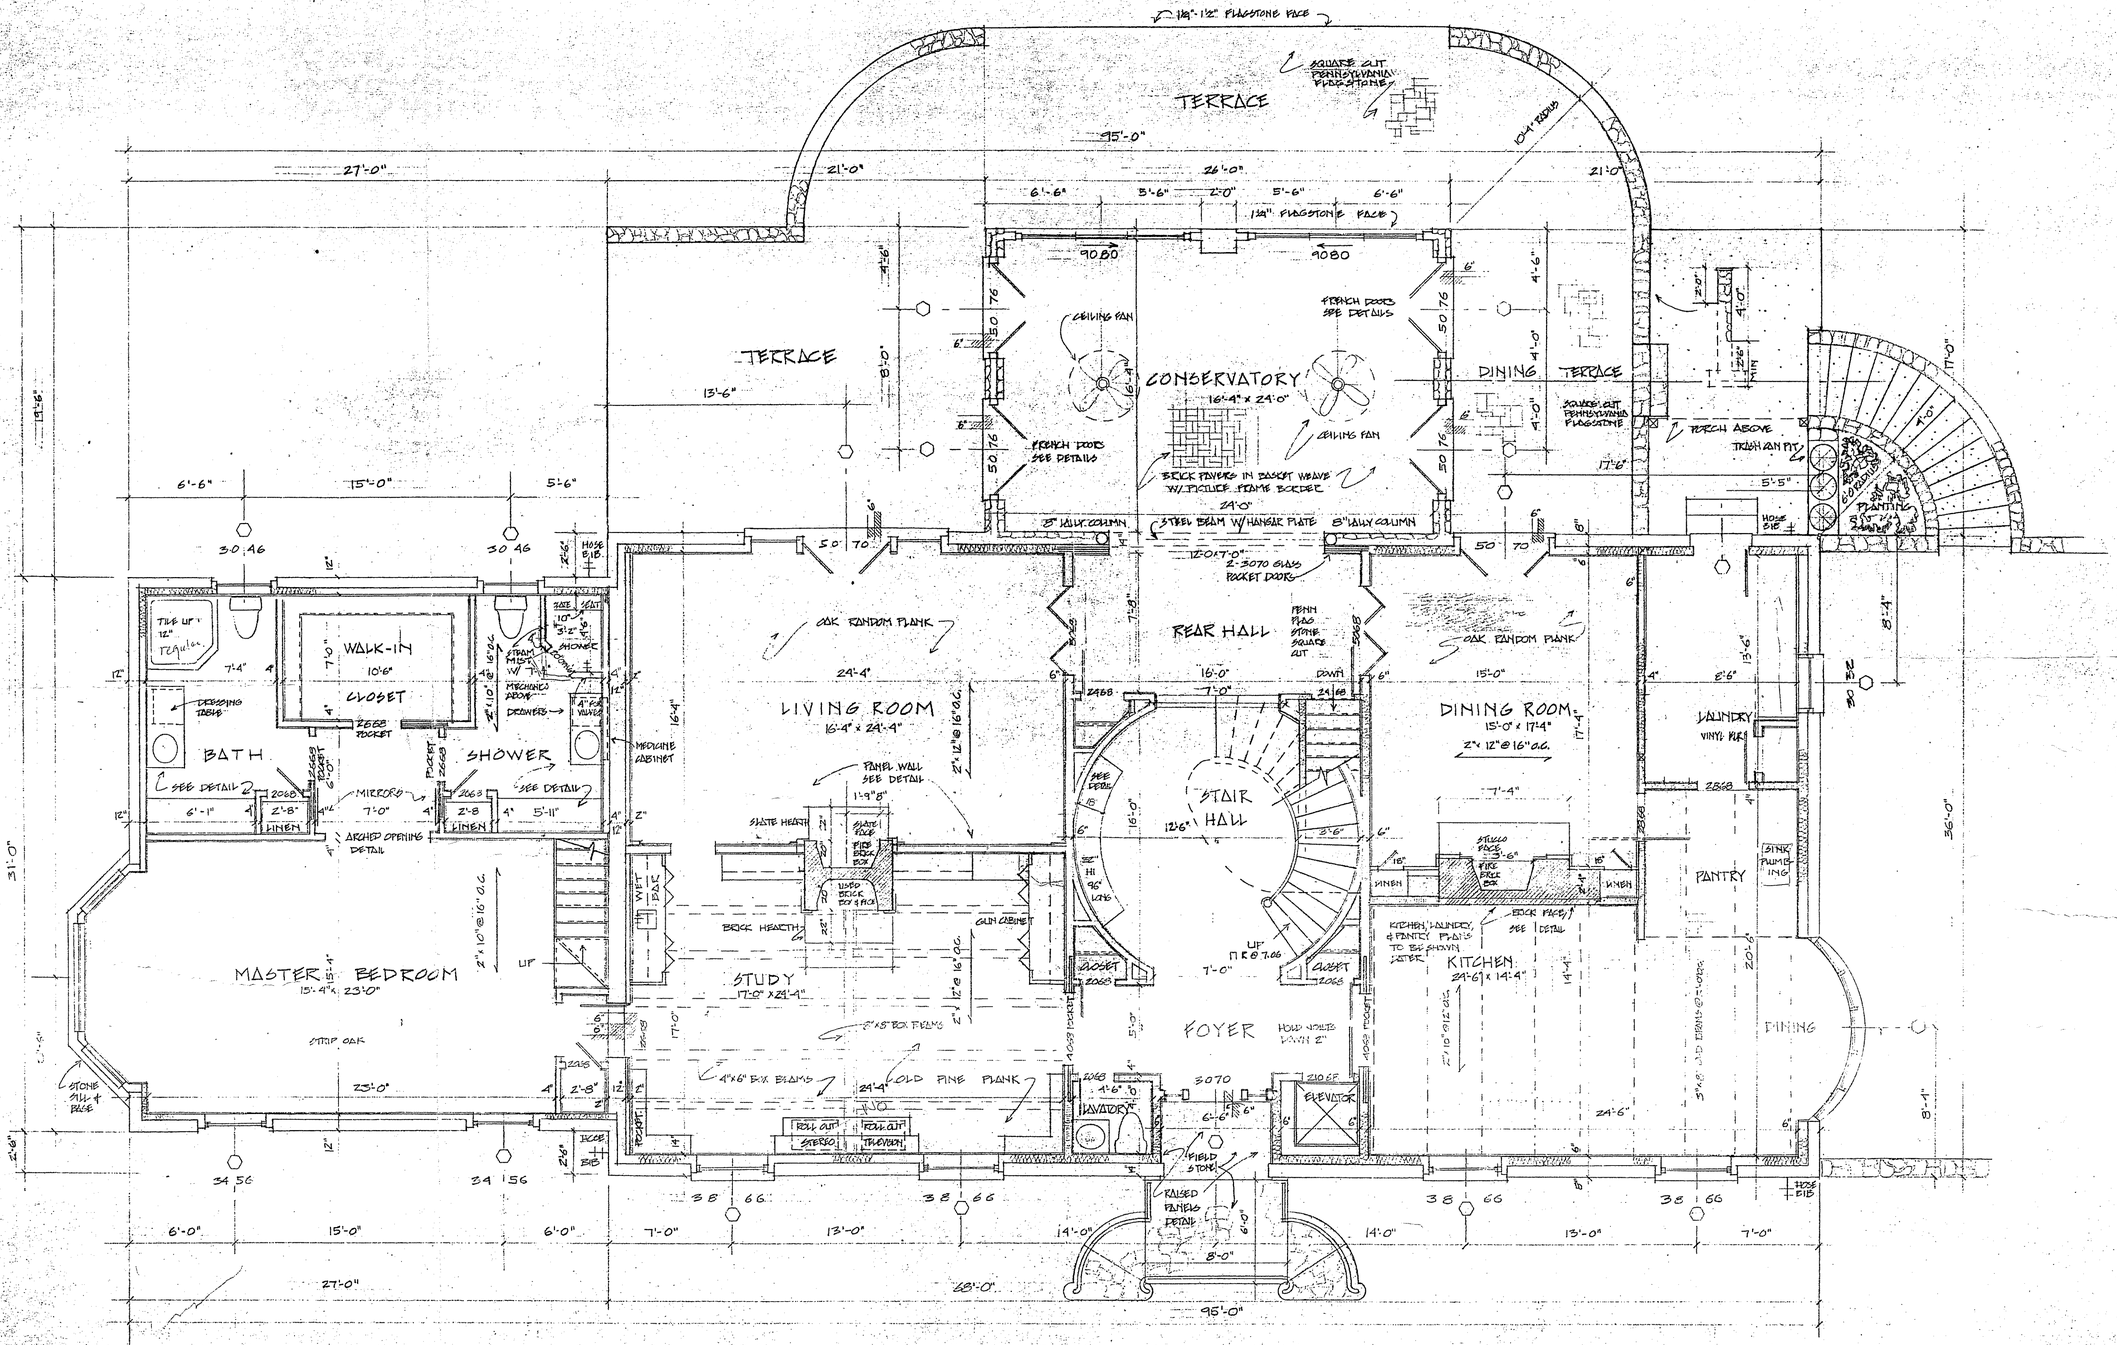

MAIN FLOOR PLAN

SCALE ¼"=1'-0"

DRAWING TITLE

STRUCTURAL ENGINEER

MECHANICAL ENGINEER

DRAWN BY: JOHN PAYNE

CHECKED BY:

a proposed residence for MR. & MRS JOHN deBUTTS

UPPER VILLE VIRGINIA

Dream Pathways

6 MIDDLEBURG VIRGINIA 22117 703-687-6391

JOB NO.

DATE

REVISED.

SHEET NO. 2